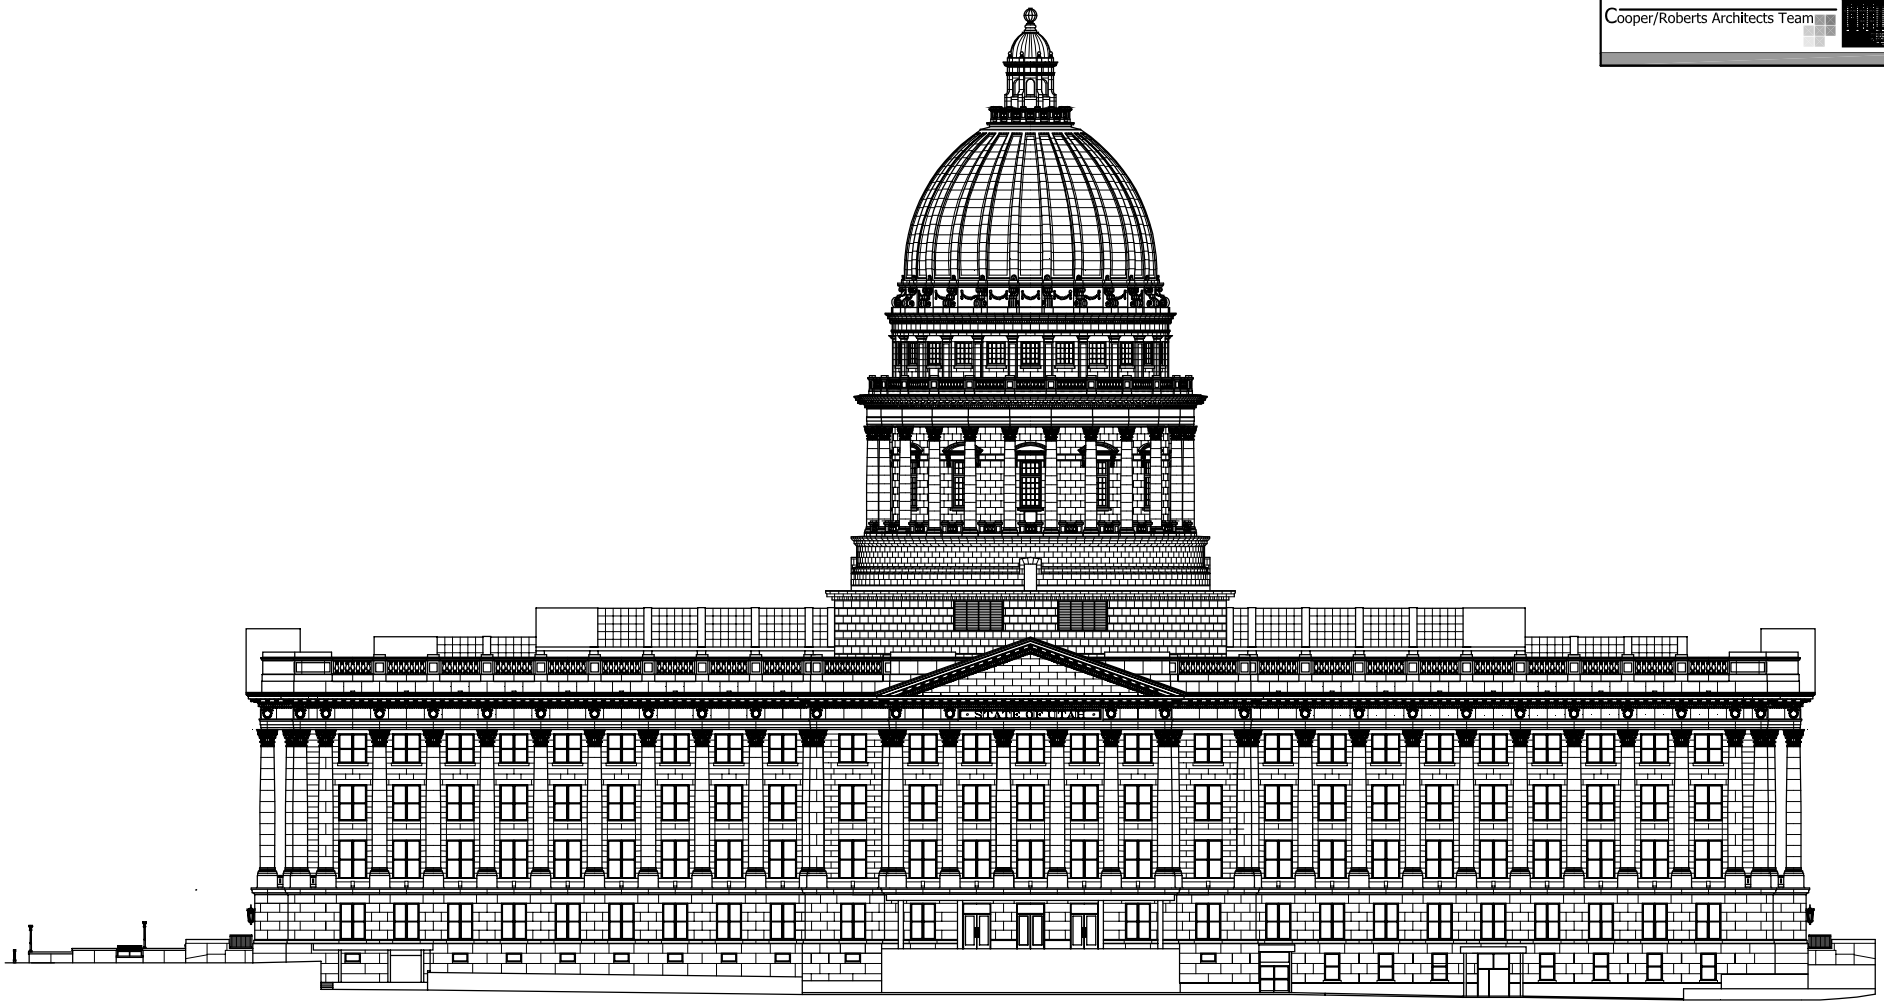

SCALE: 1"=50'-0"

2000	NORTH ELEVATION	Drawing produced by: COOPER/ROBERTS	III.22